
Curved Glass Railing

Isometric and work-point coordinates

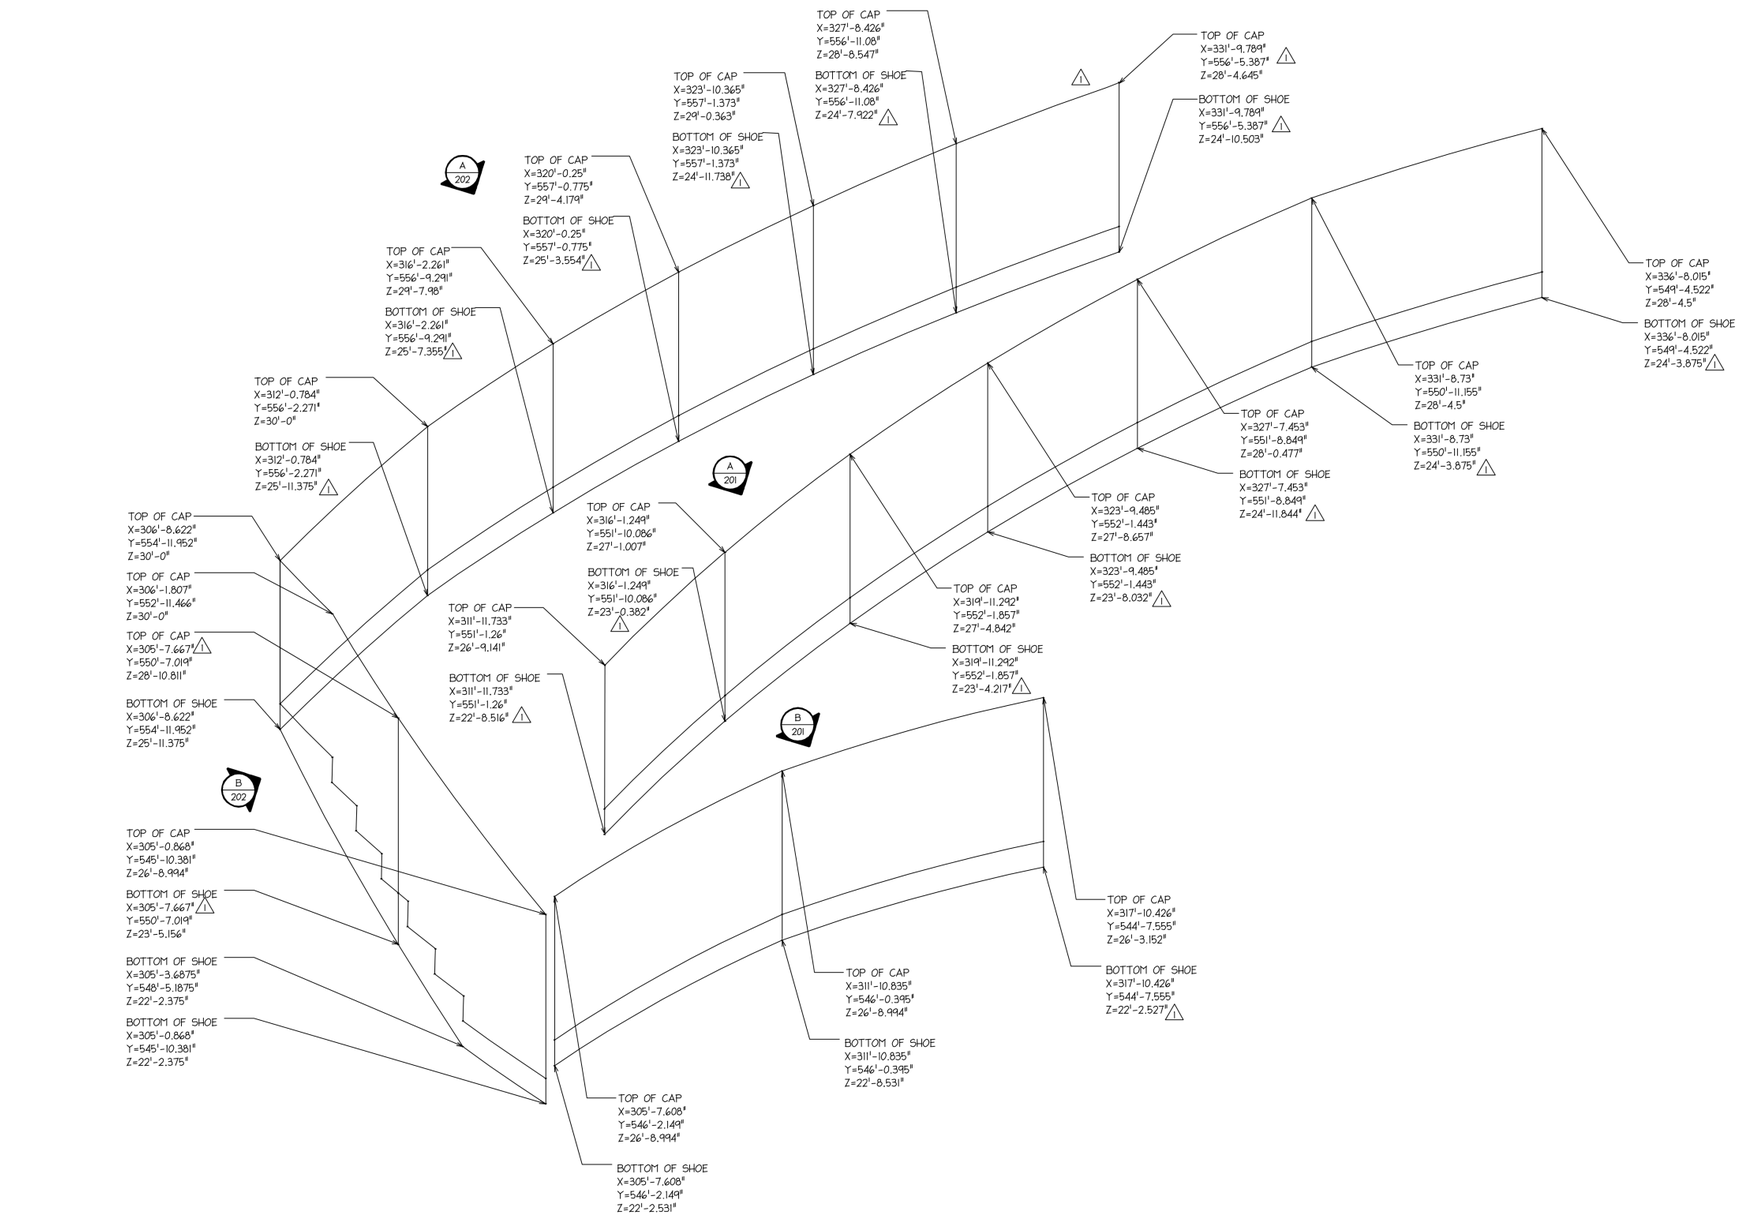


A
103

CURVED RAILING ISOMETRIE WITH WORK POINT COORDINATES INFORMATION

SCALE: 3/4" = 1'-0"

Curved Glass Railing

Railing and ramp plans

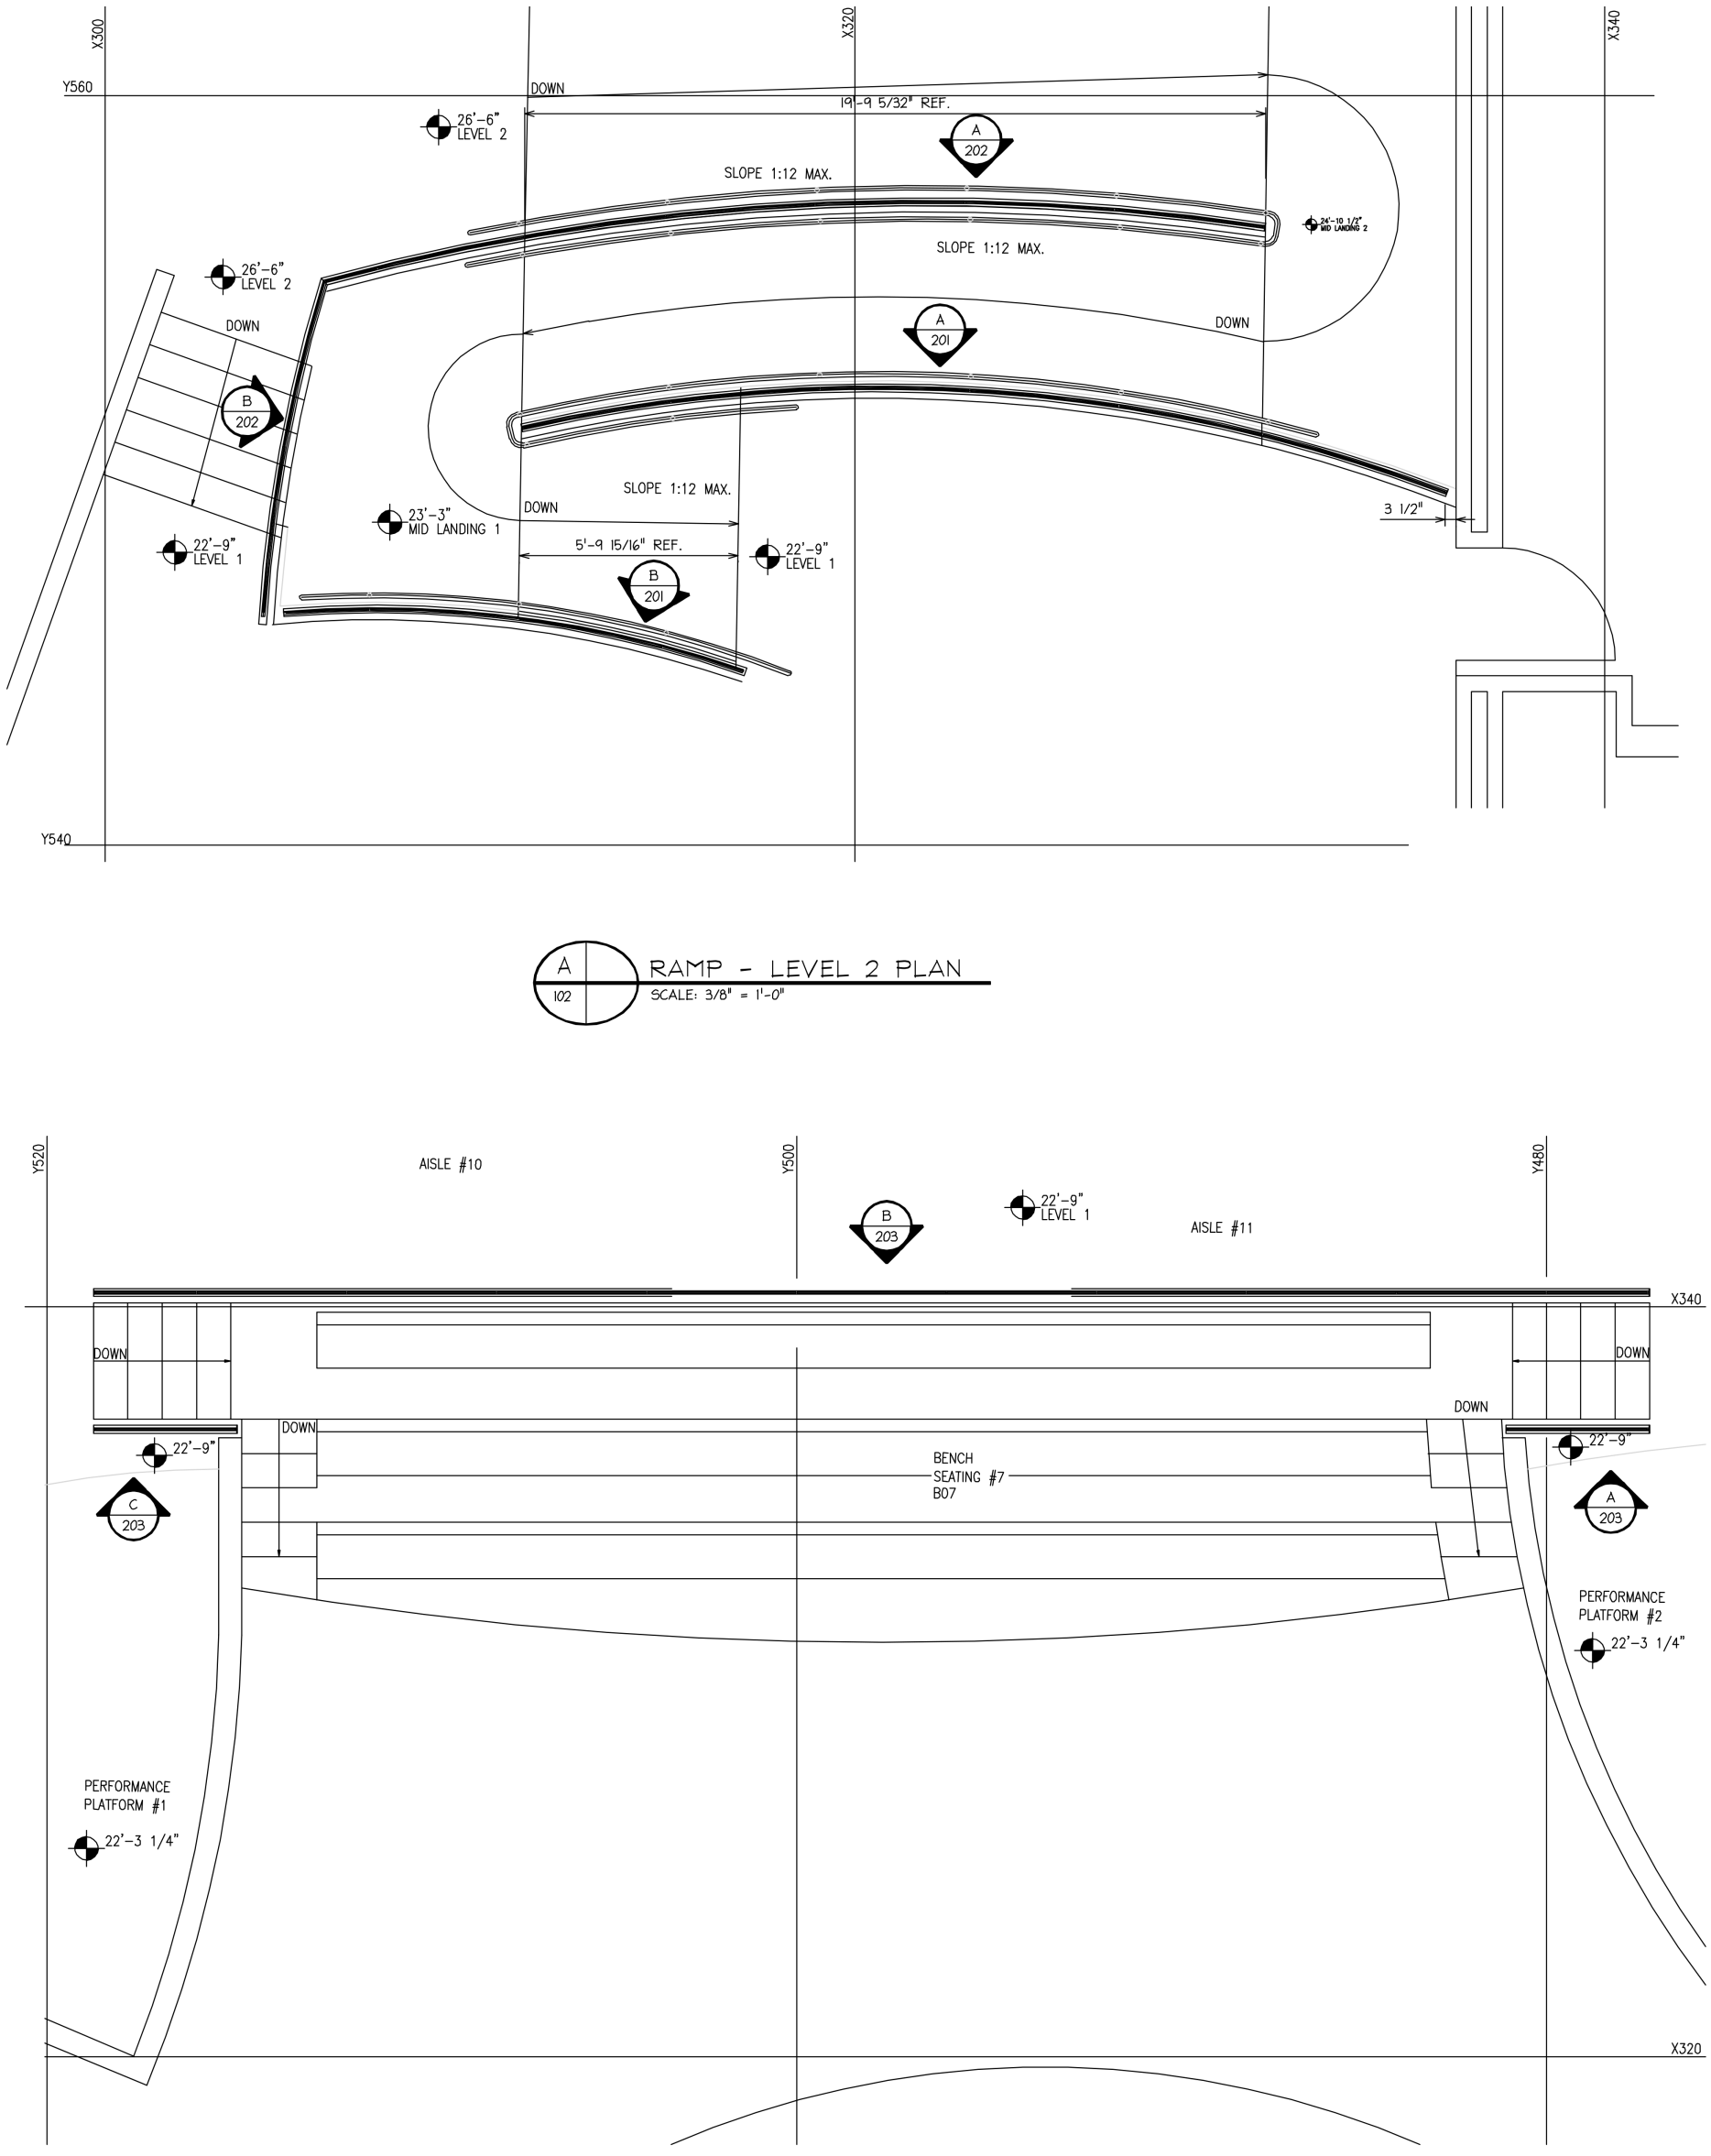

A 102 RAMP - LEVEL 2 PLAN


SCALE: 3/8" = 1'-0"

B 102 BENCH SEATING #7 - LEVEL 1 PLAN

SCALE: 3/8" = 1'-0"

Curved Glass Railing

Enlarged elevation and section

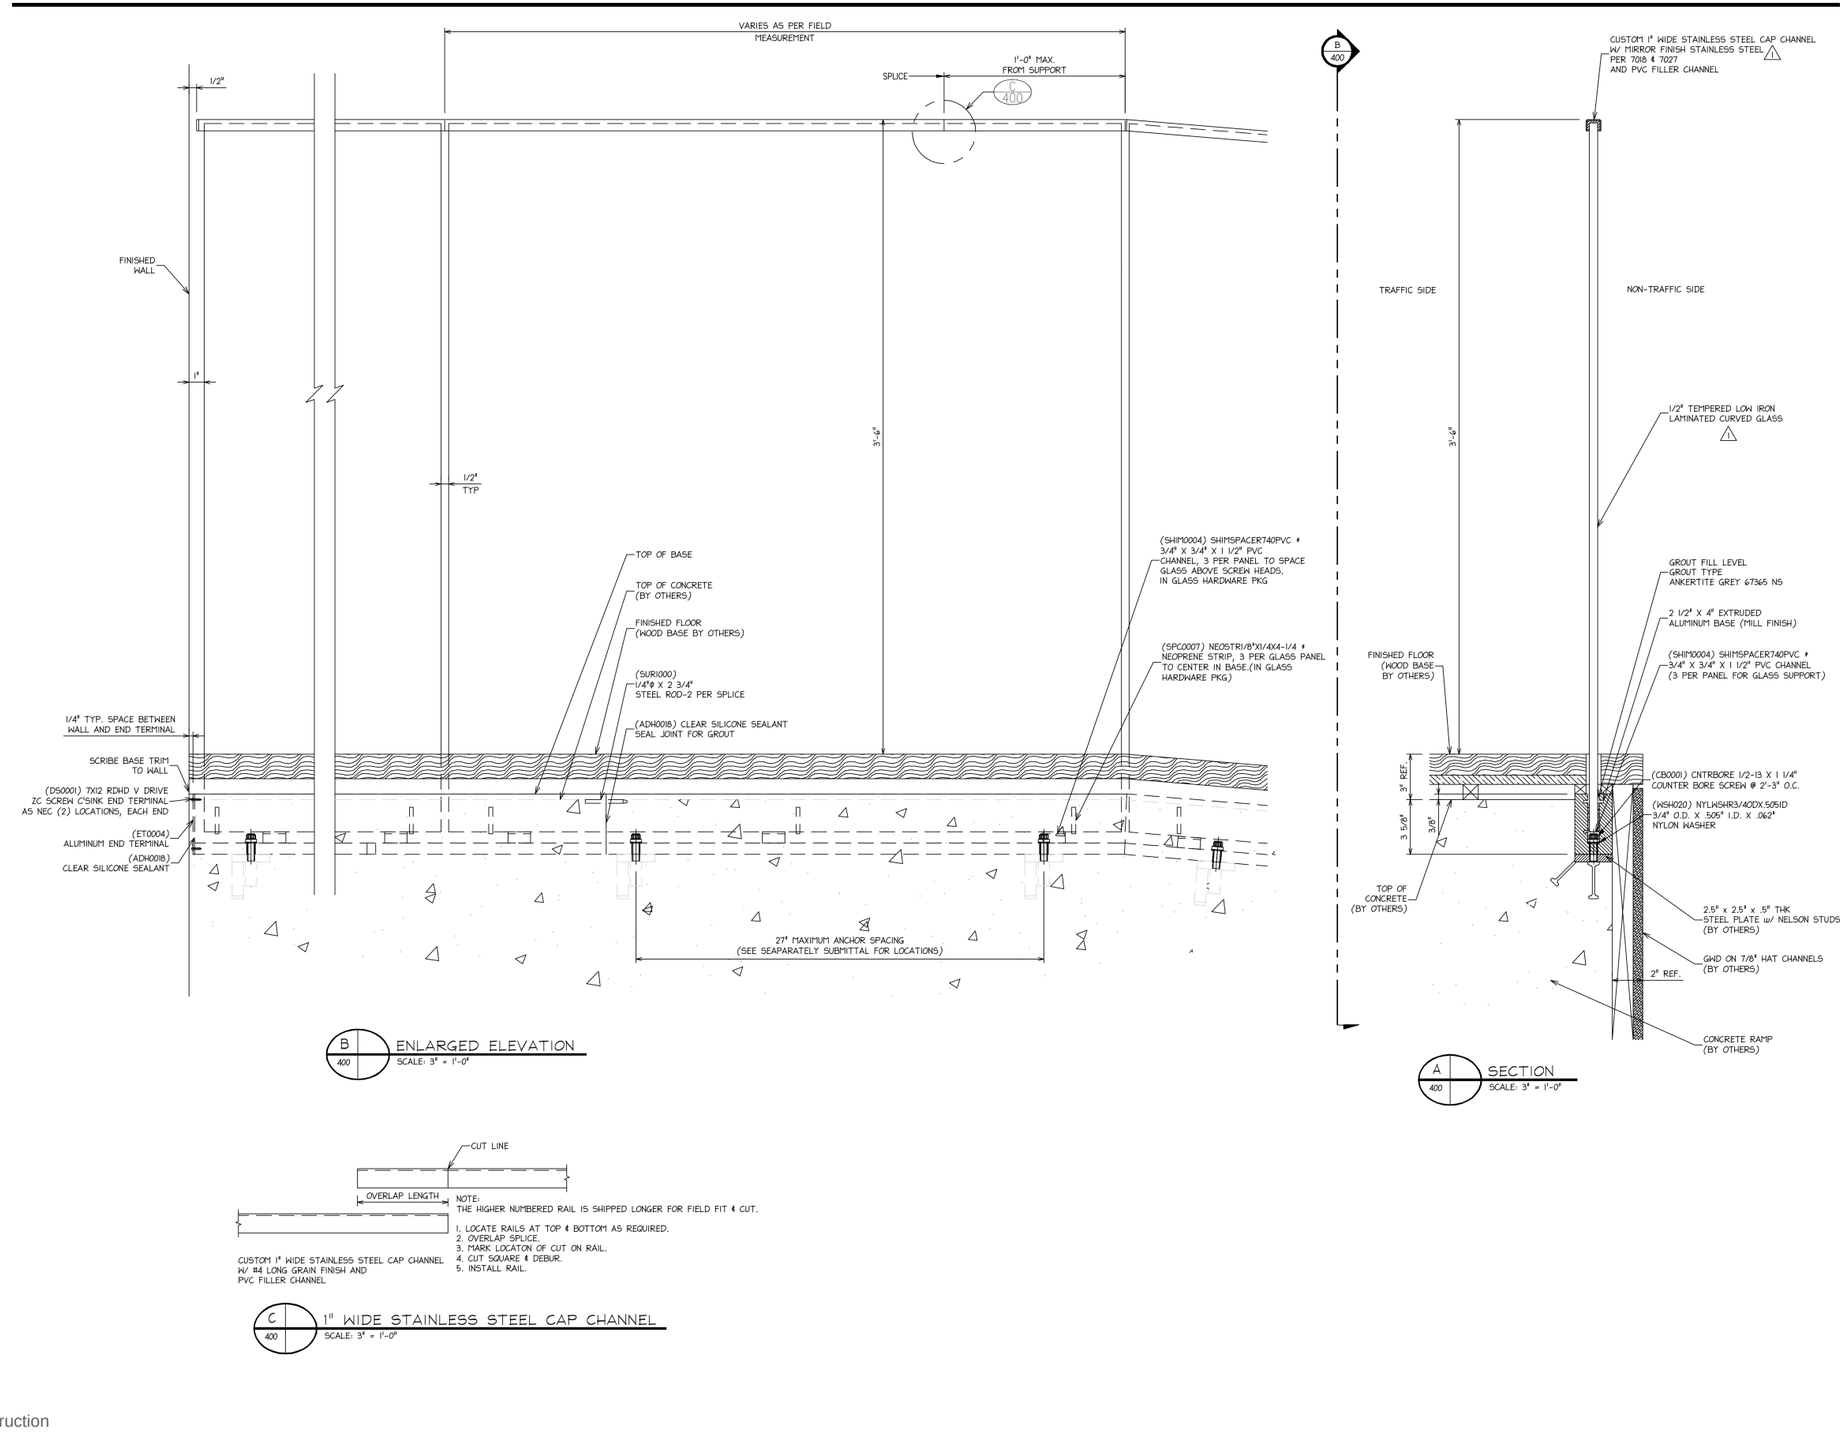

B 400 ENLARGED ELEVATION
SCALE: 3" = 1'-0"

A 400 SECTION
SCALE: 3" = 1'-0"

C 400 1" WIDE STAINLESS STEEL CAP CHANNEL
SCALE: 3" = 1'-0"