

Stair A
(M-1)

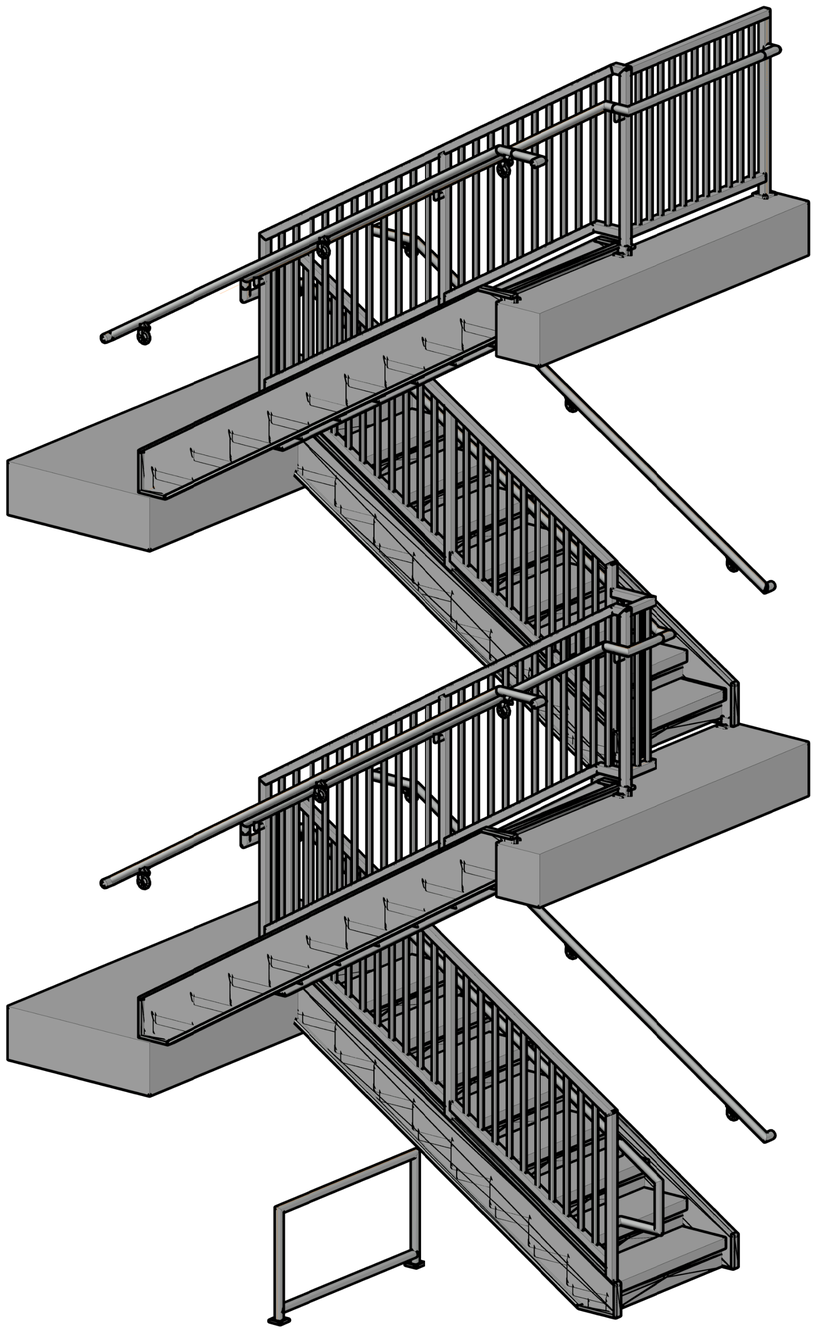

For Approval

Exterior Steel Stair


Elevation View

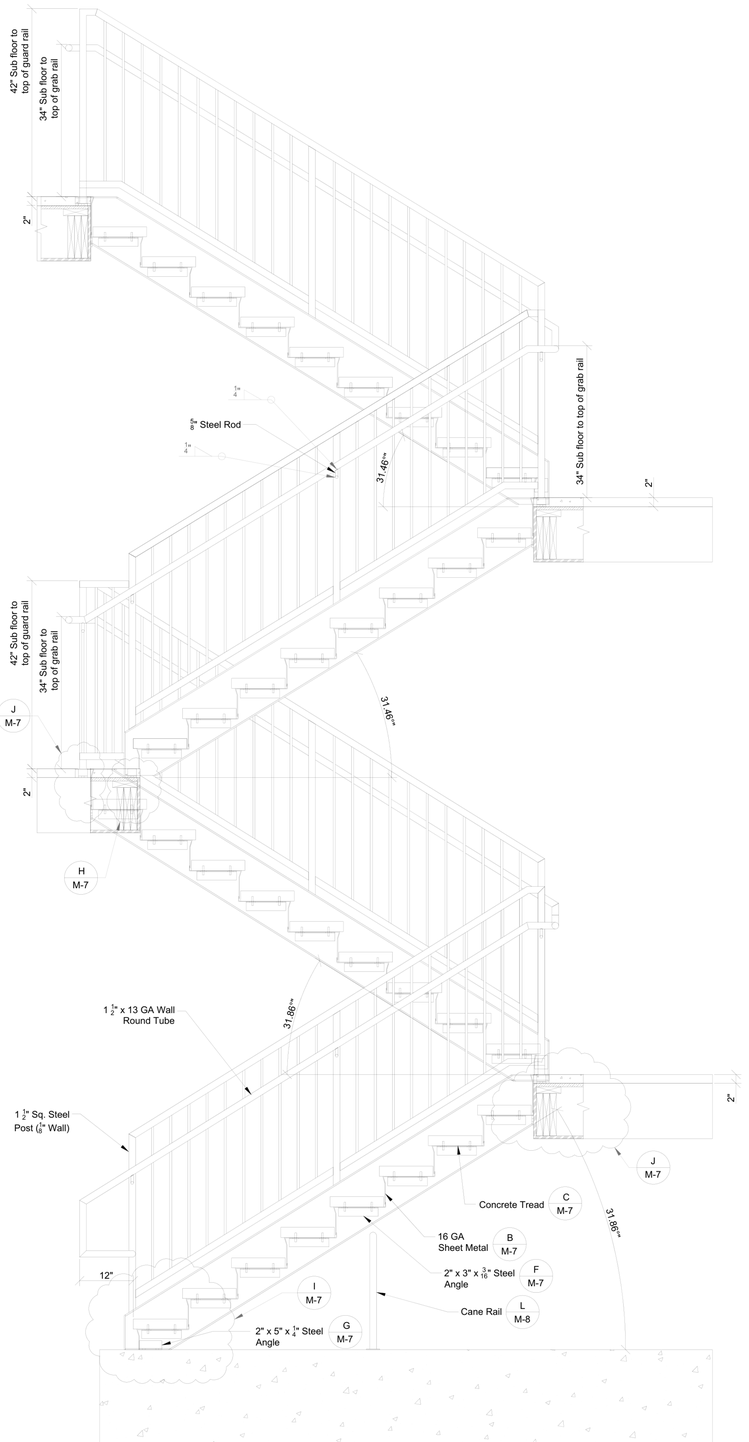

Note: All measurements will need to be field verified.

Note: Minimum of 48" between wall brackets.

Elevation View

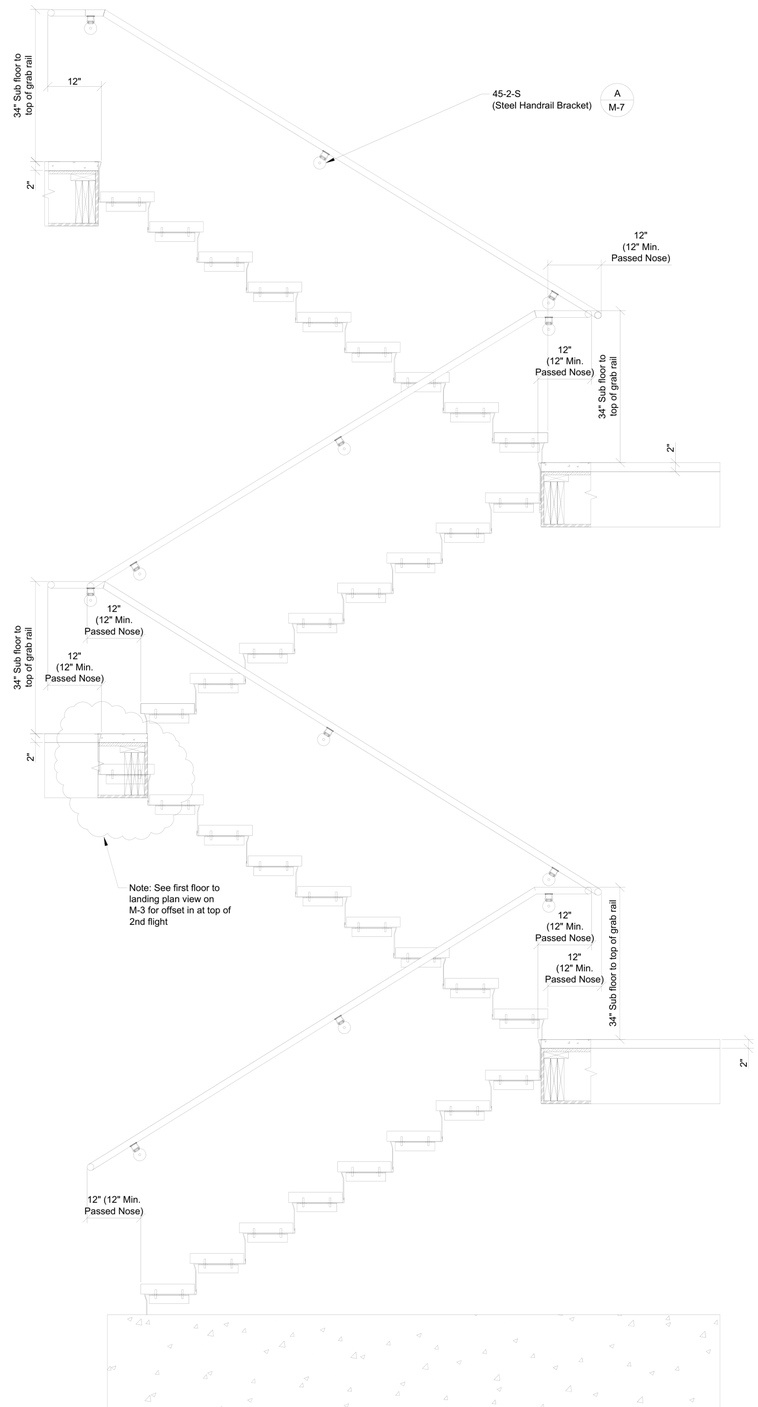


Note: All measurements will need to be field verified.

Elevation View




Note: All measurements will need to be field verified.


For Approval

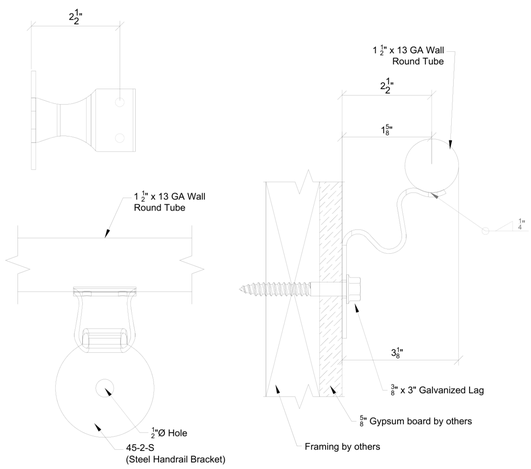


Detail A

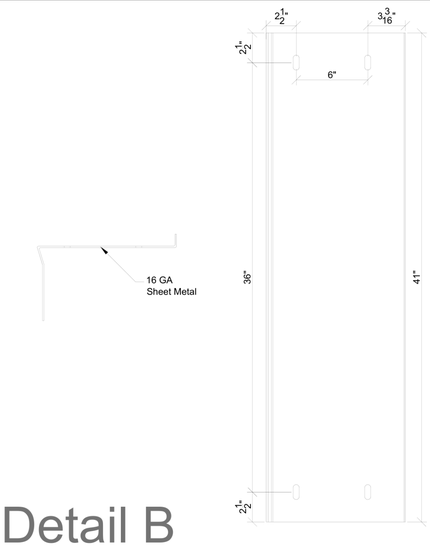


Detail B

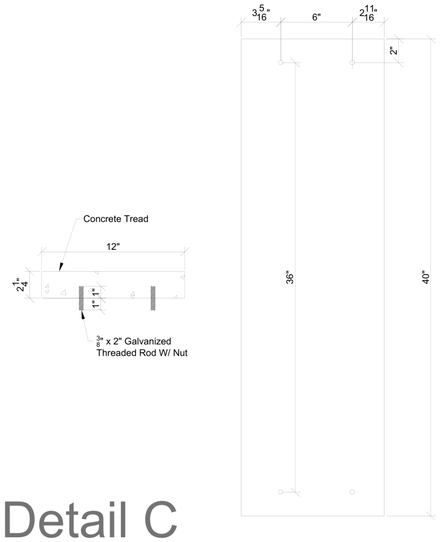


Detail C

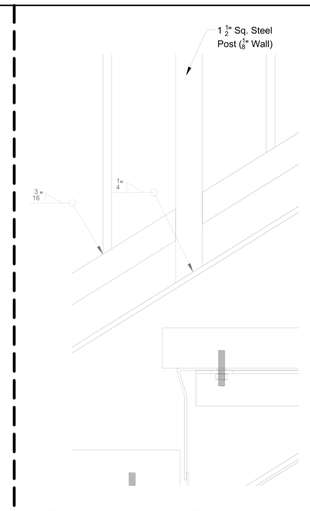


Detail D

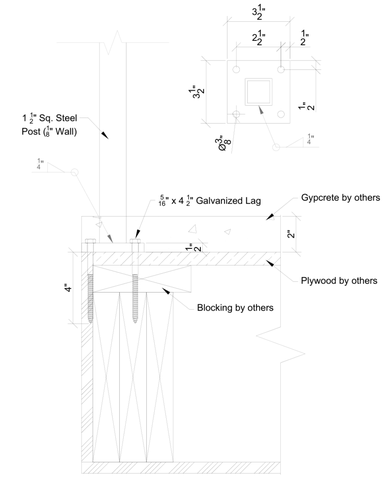


Detail E

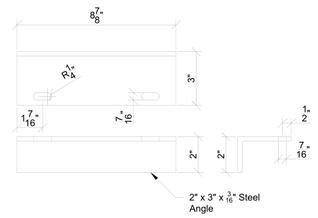


Detail F

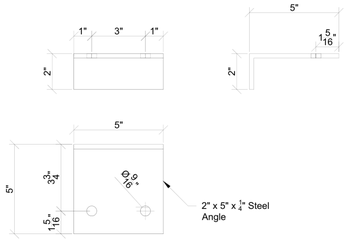


Detail G

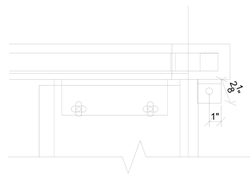

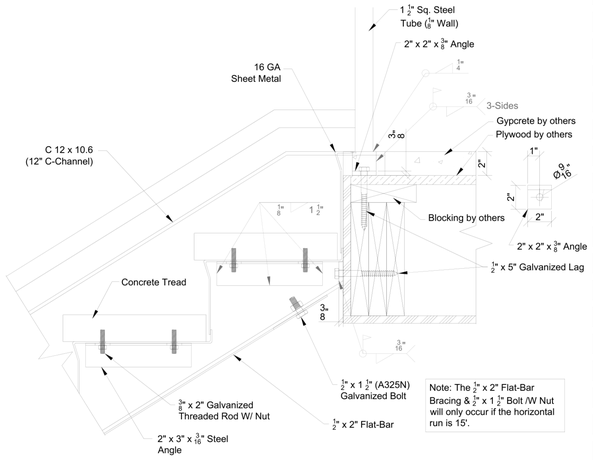

Detail J


Note: All measurements will need to be field verified.

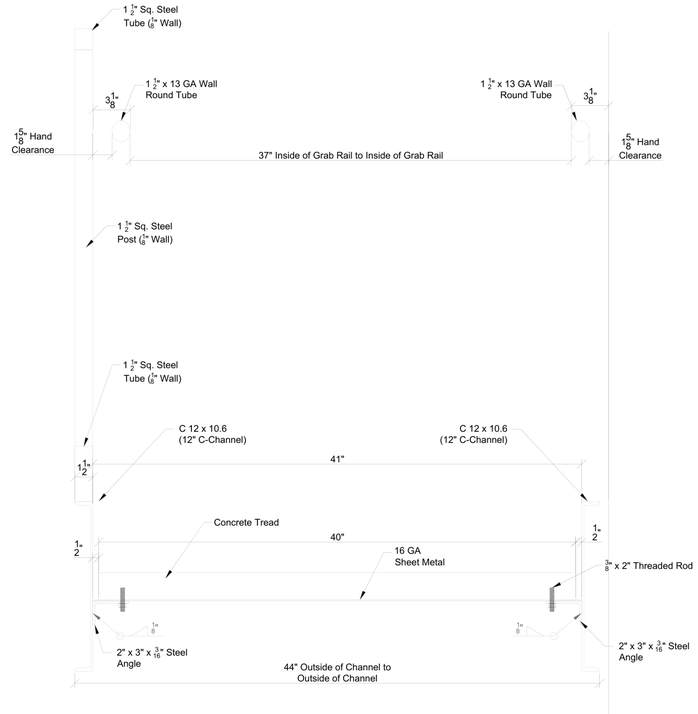

Detail K

For Approval

Detail H

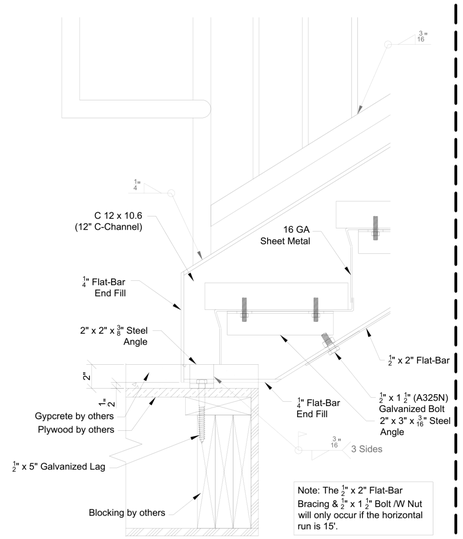

Detail I

