

Interior Stair Glass Railing

Stair railing elevation and layout

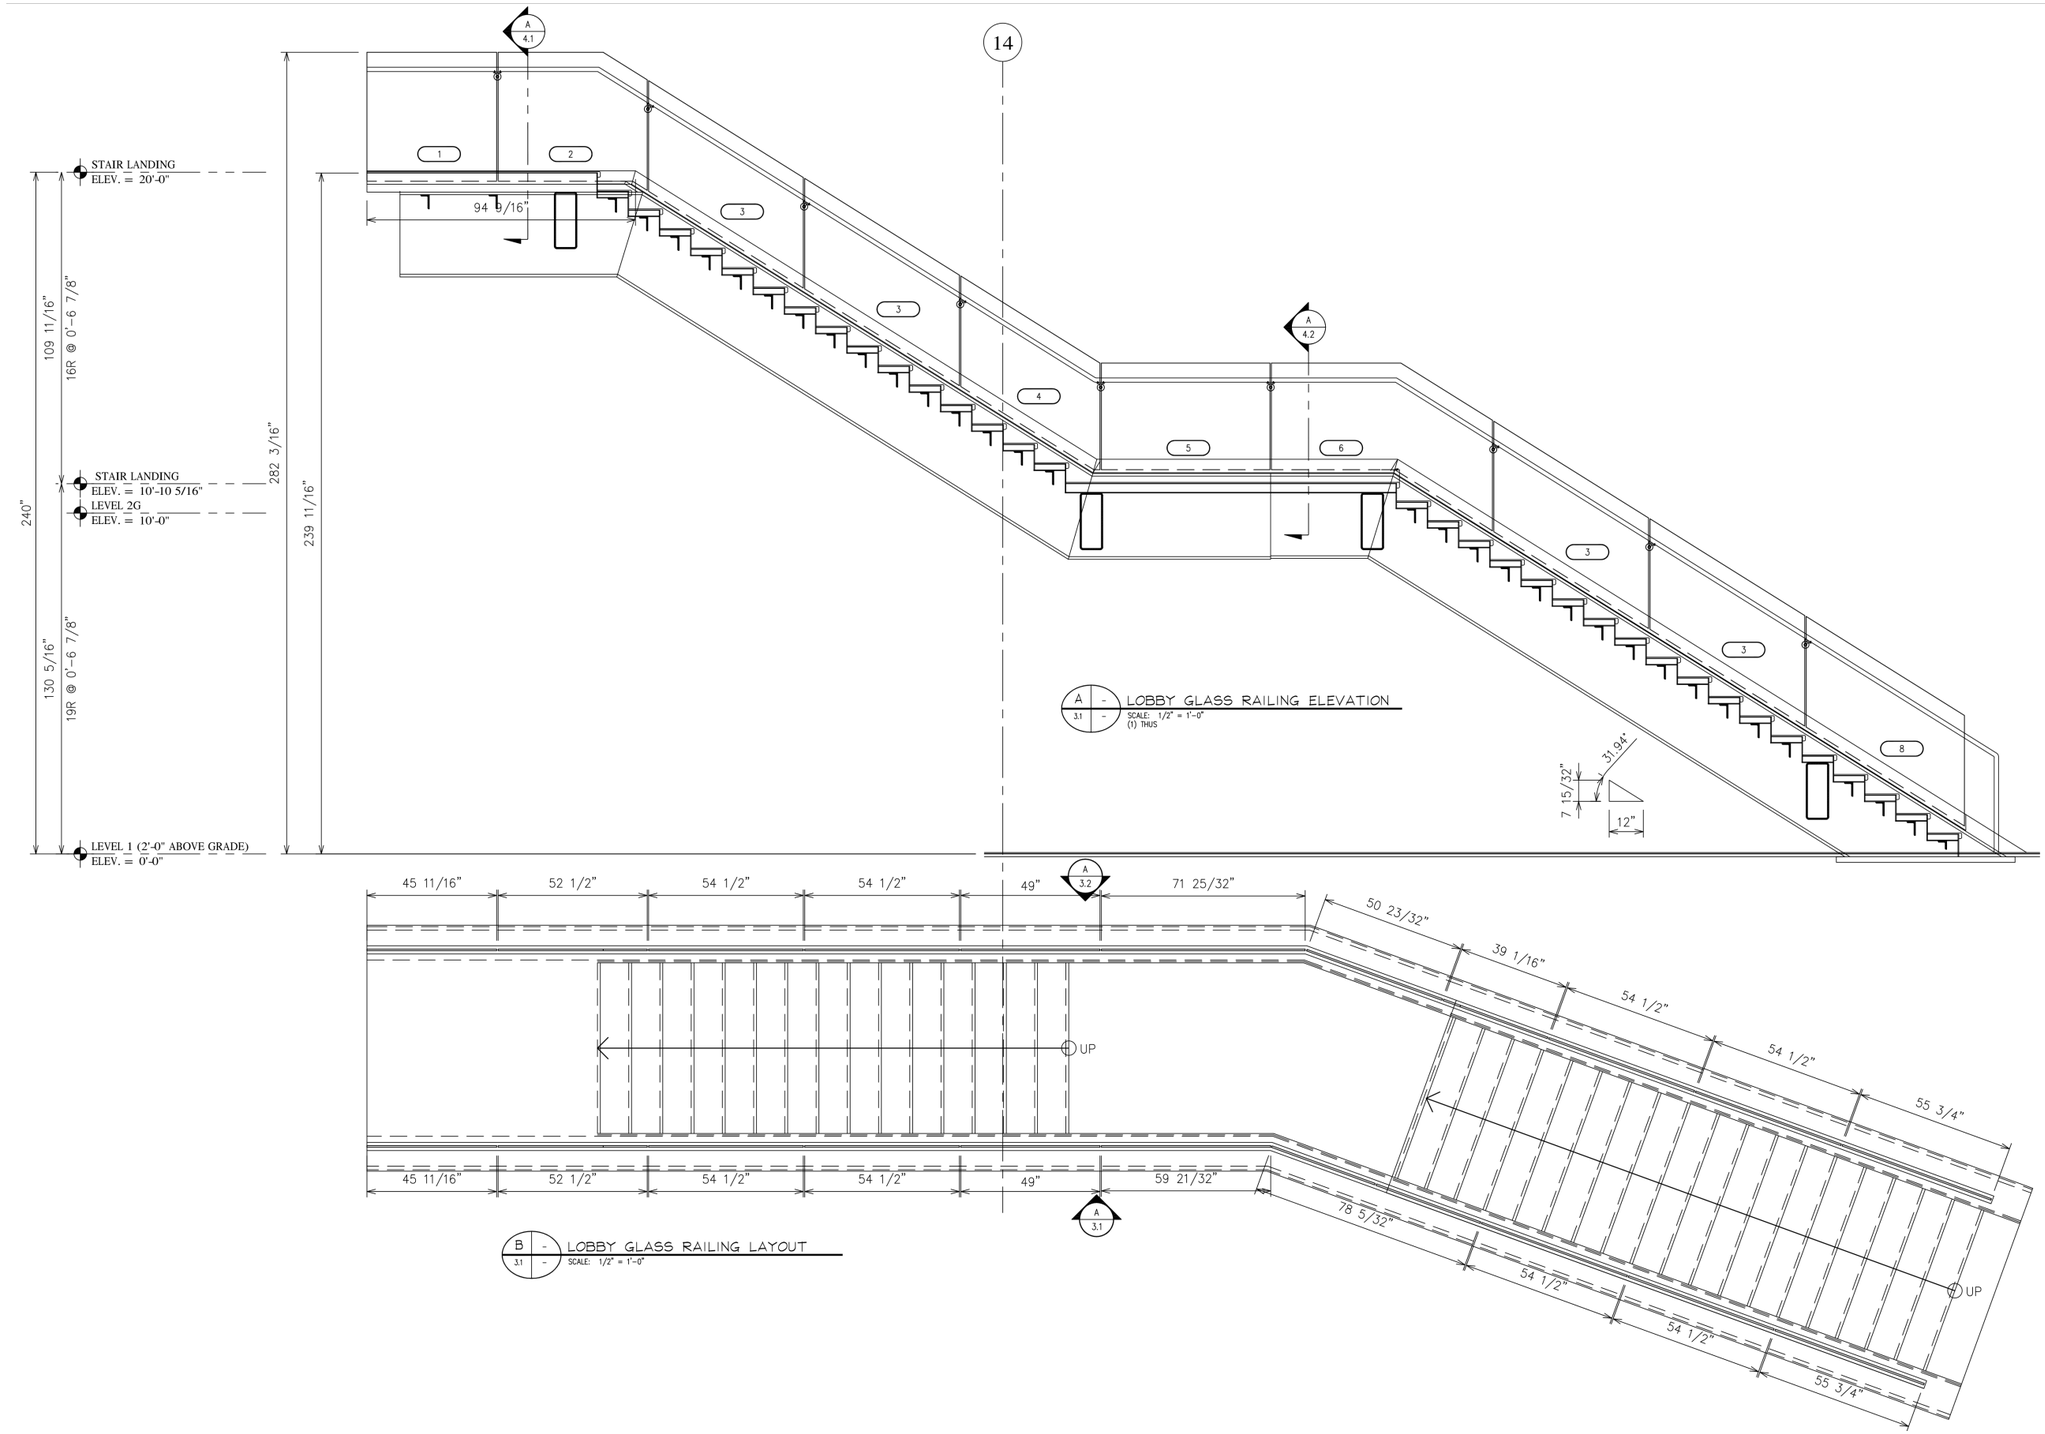

Interior Stair Glass Railing

Railing and handrail at landing

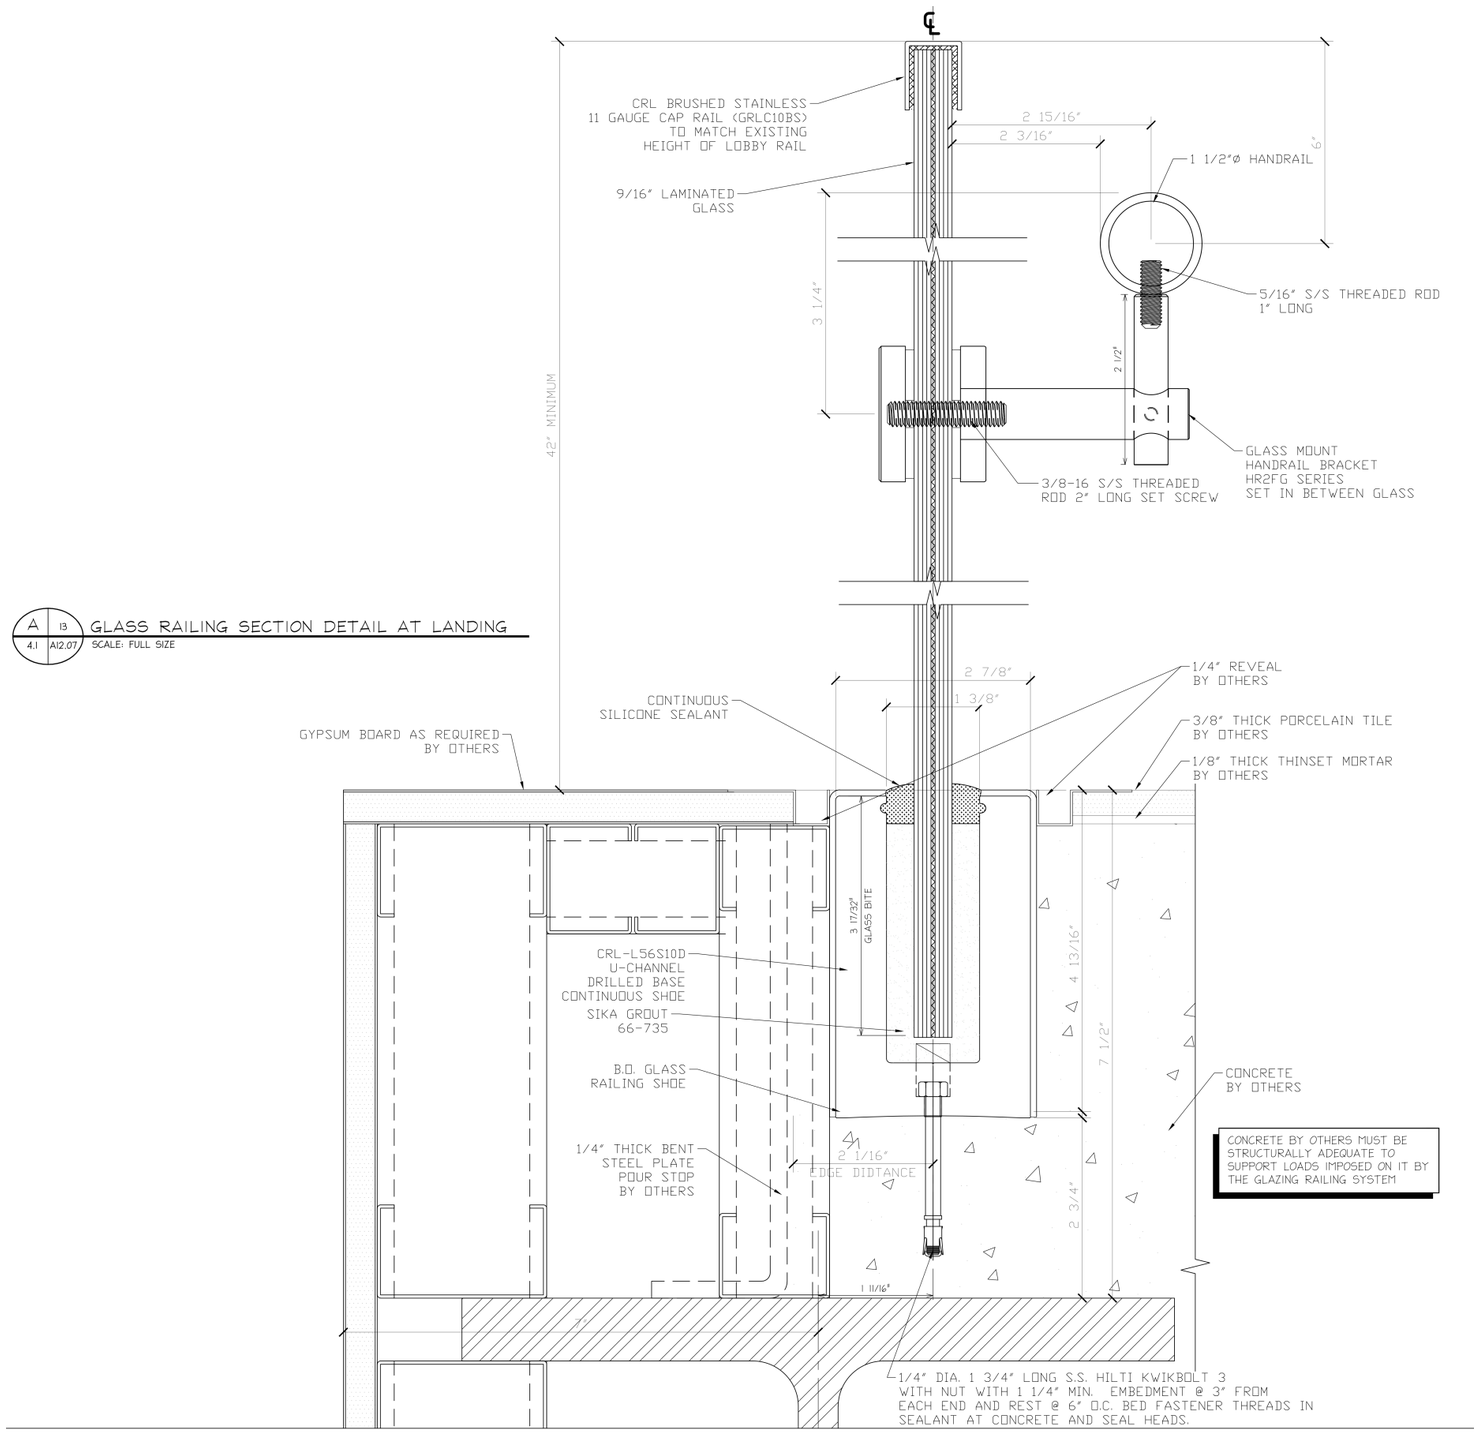

A 13 / 4.1 A12.07 GLASS RAILING SECTION DETAIL AT LANDING

SCALE: FULL SIZE

Interior Stair Glass Railing

Railing and handrail at stair

