

Postless Glass Railing

Mock-up elevations and sections

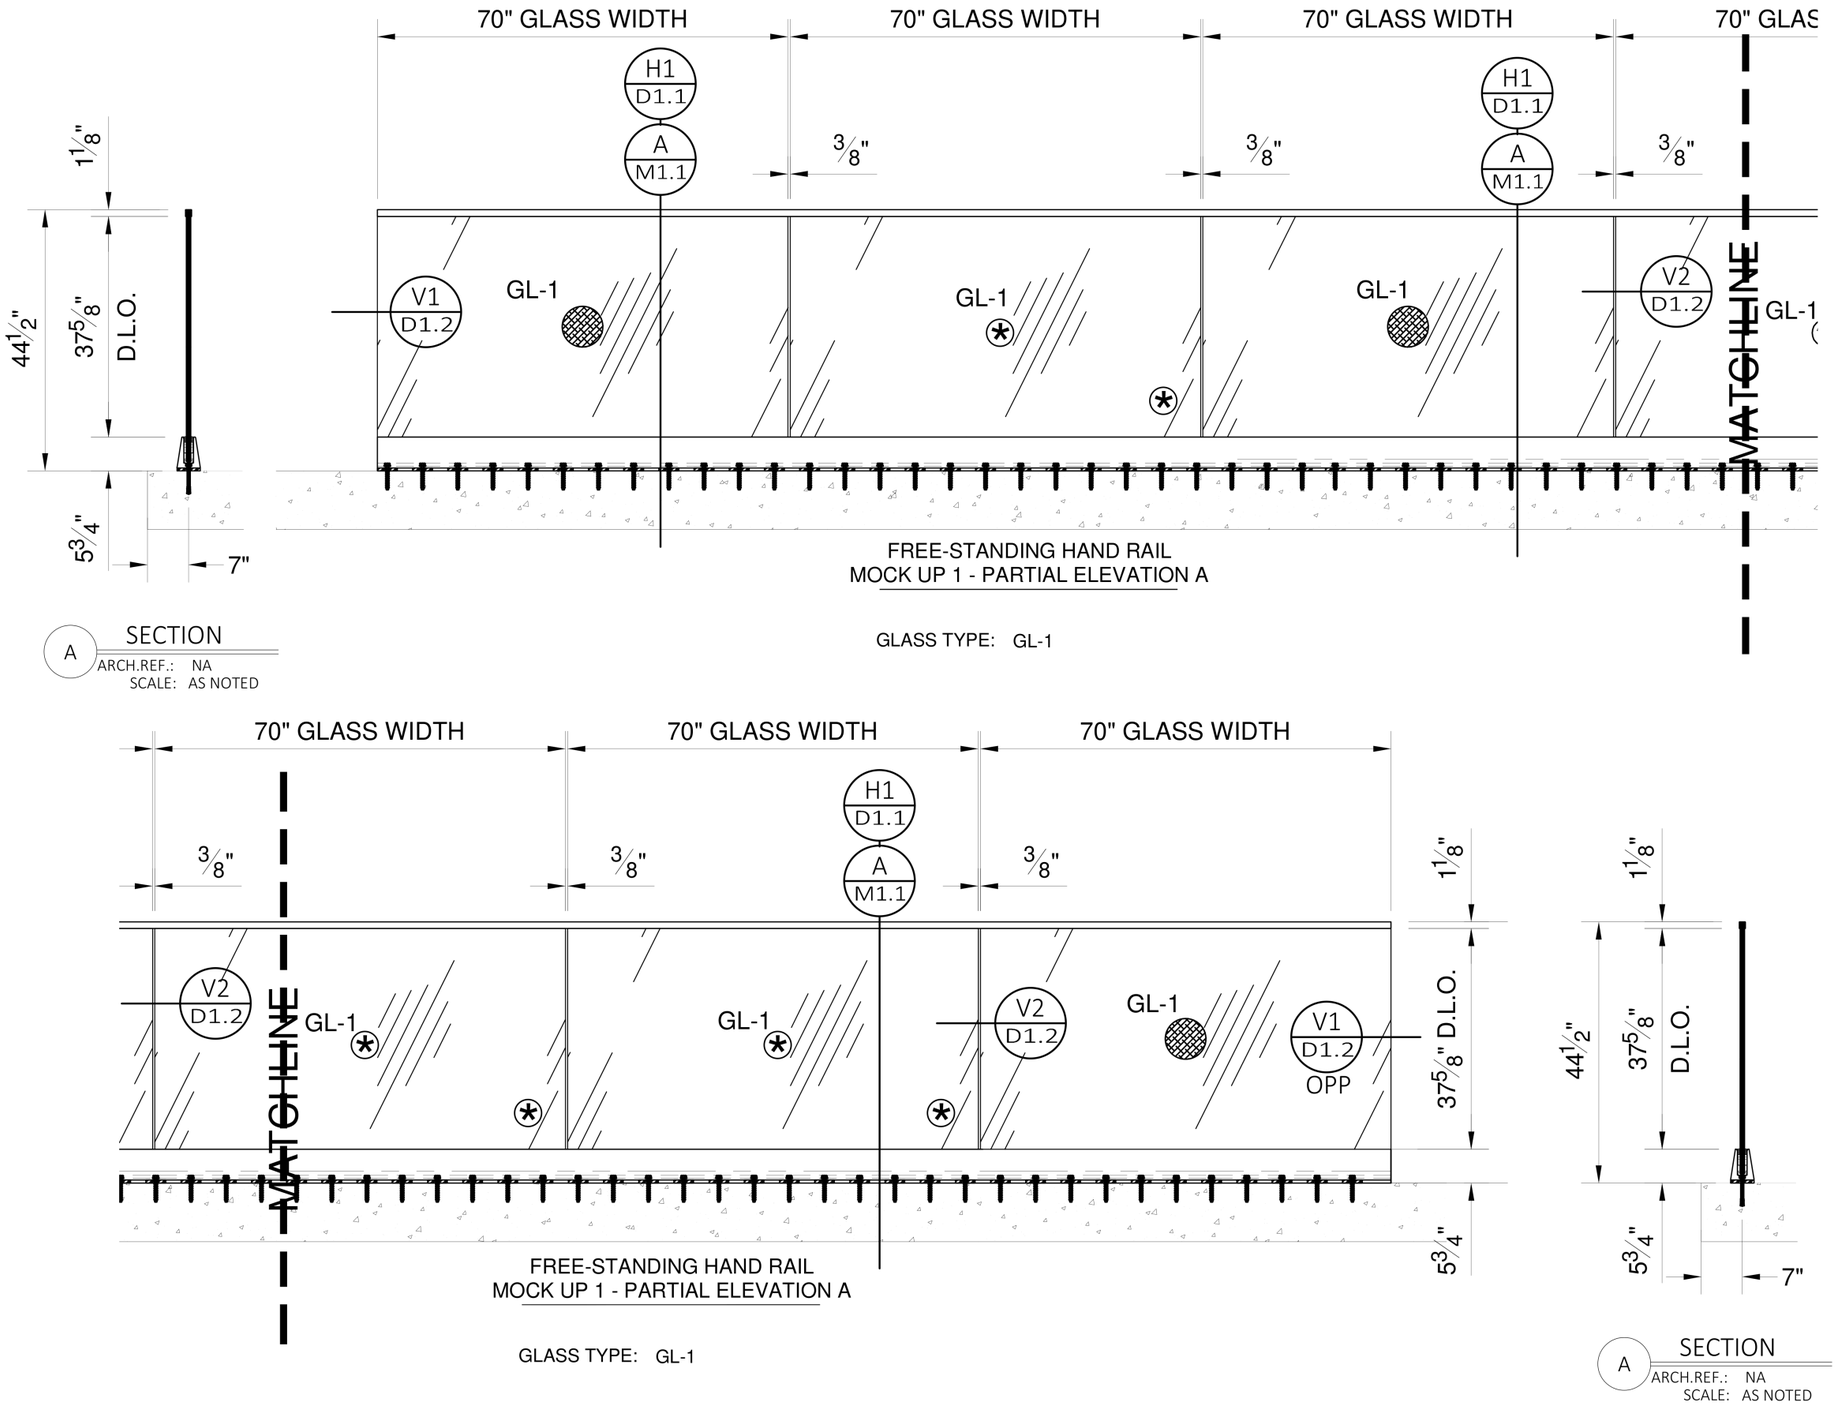


Postless Glass Railing

Base shoe and slab anchorage

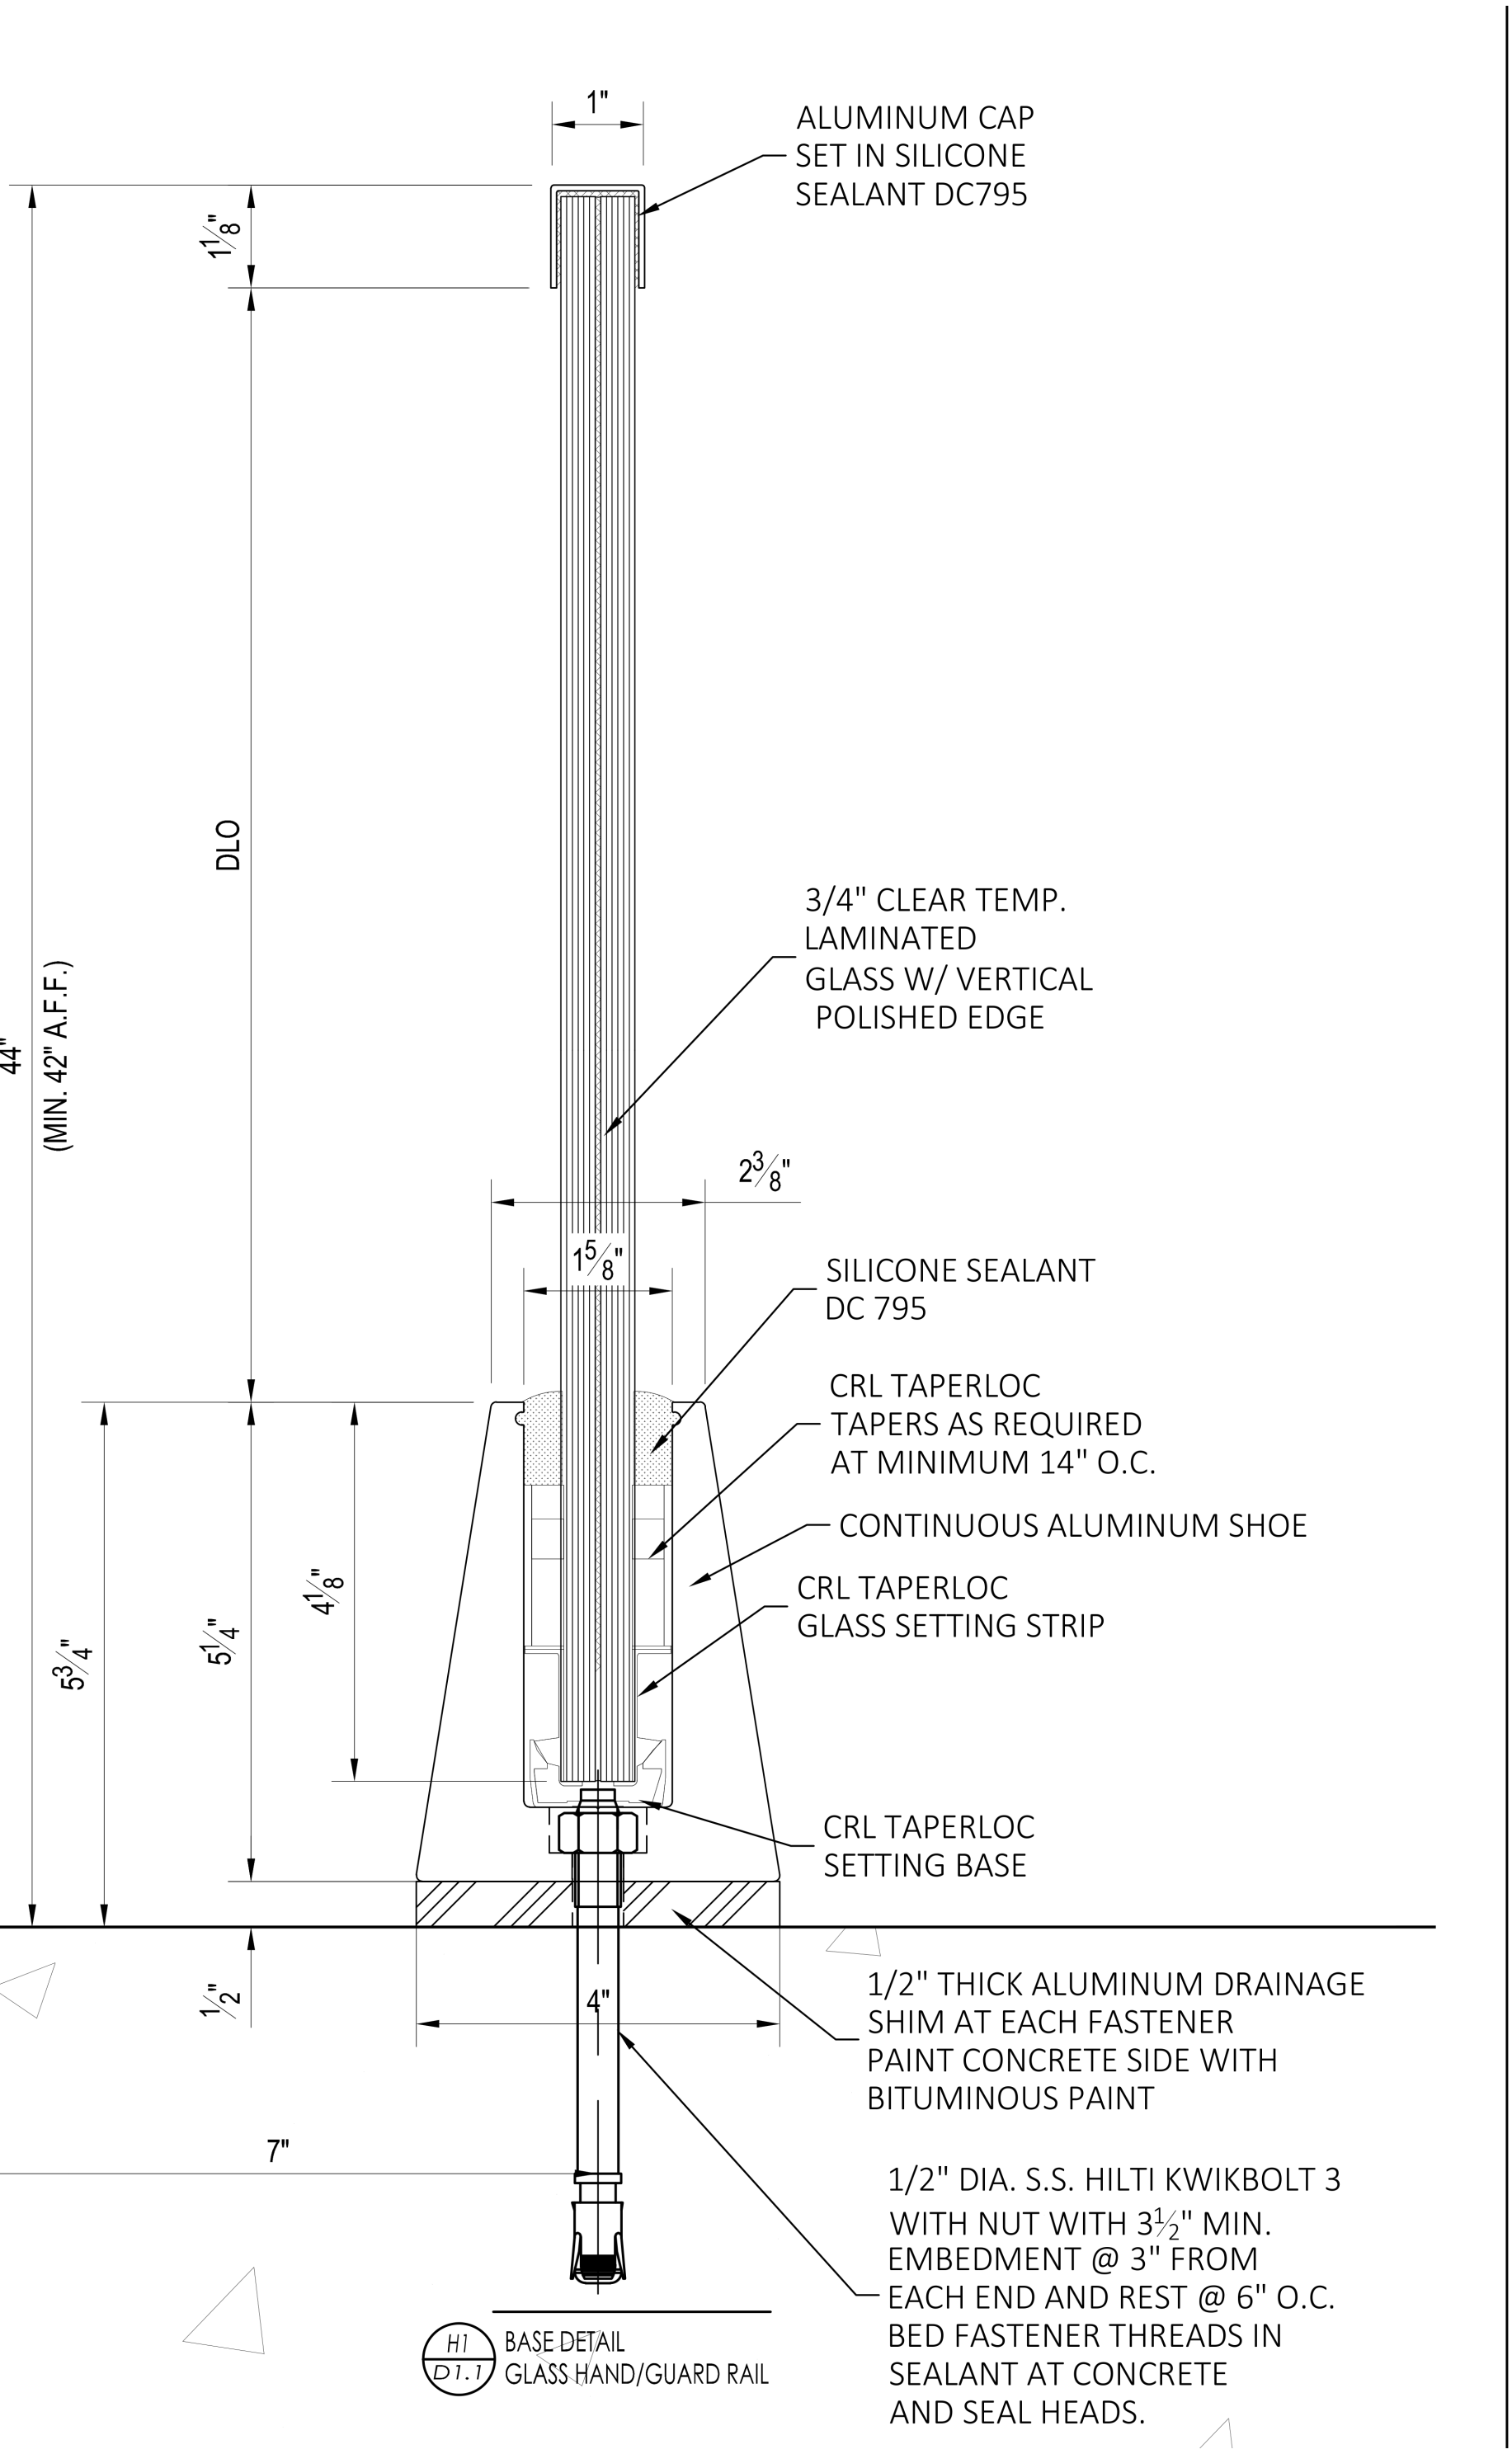


Postless Glass Railing

Jamb and glass-joint details

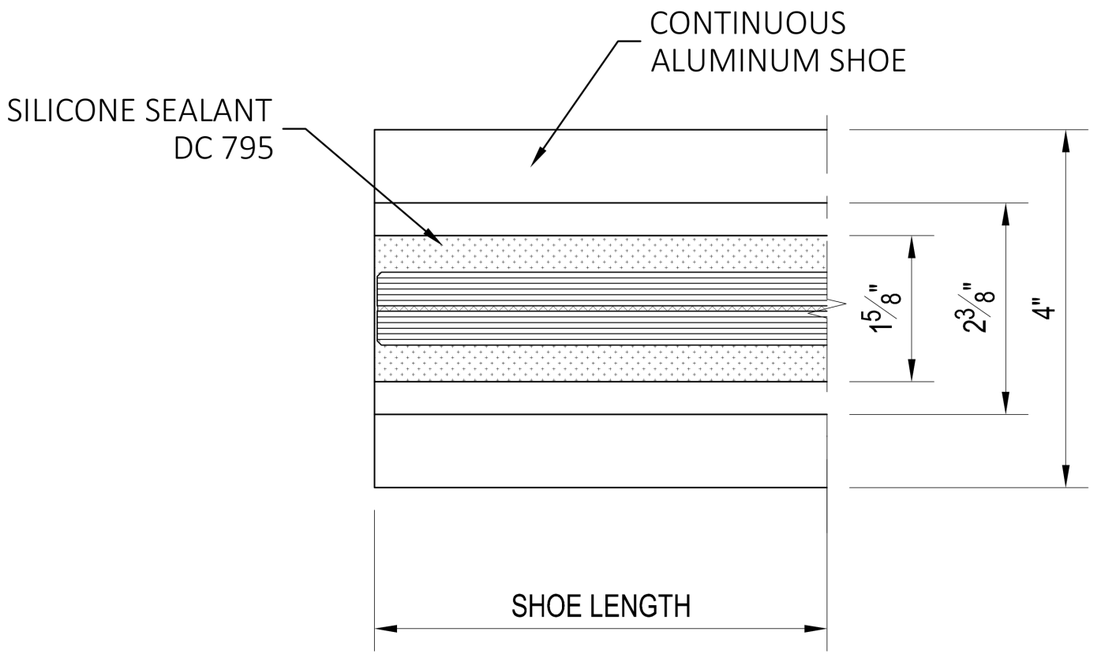

V1 / D1.2 JAMB CONDITION
GLASS HAND/GUARD RAIL

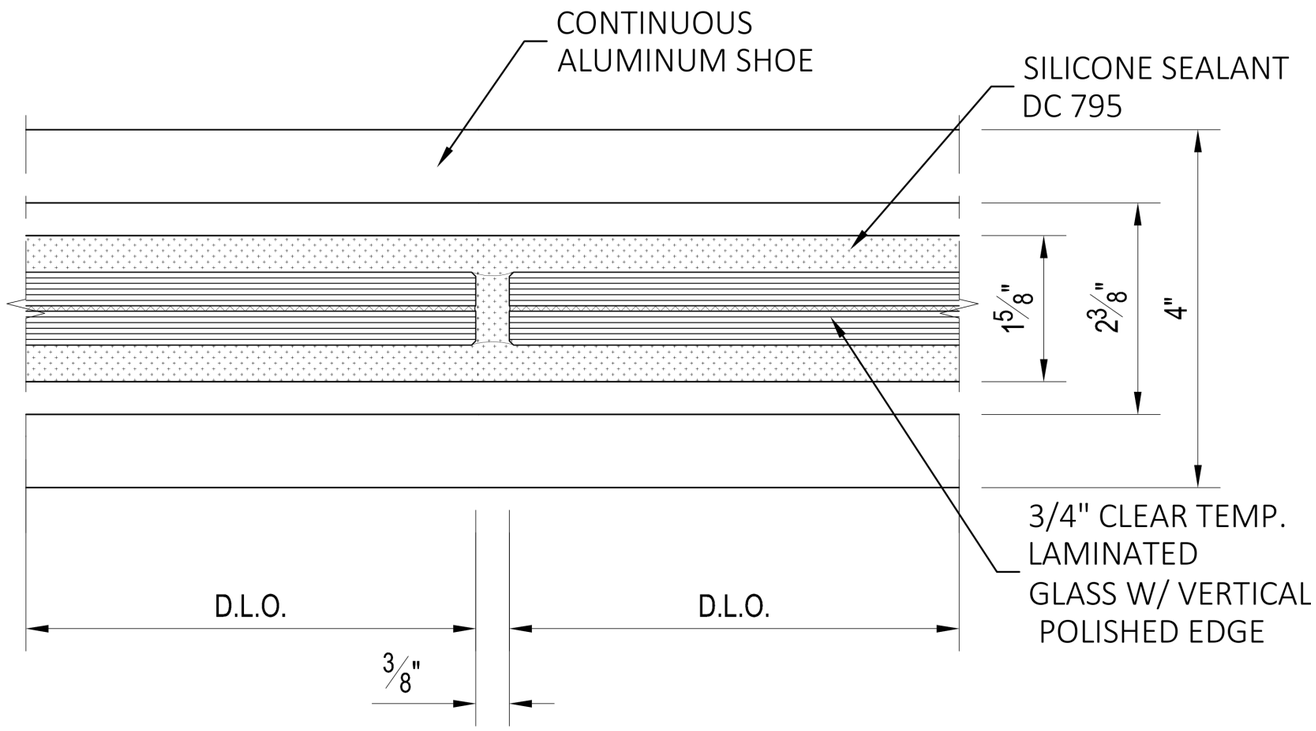

V2 / D1.2 TYPICAL JOINT DETAIL
GLASS HAND/GUARD RAIL